#370

BILL NO. Z-88-10-07

ZONING MAP ORDINANCE NO. Z-Withdrawn

AN ORDINANCE amending the City of Fort Wayne Zoning Map No. E-3.

BE IT ORDAINED BY THE COMMON COUNCIL OF THE CITY OF FORT WAYNE, INDIANA:

SECTION 1. That the area described as follows is hereby designated a B-4 (Roadside Business) District under the terms of Chapter 33 of the Code of the City of Fort Wayne, Indiana of 1974:

Lots Numbered 237 and 238 in Country Club Terrace Addition, Section "A", Wayne Township, Allen County, Indiana,

and the symbols of the City of Fort Wayne Zoning Map No. E-3, as established by Section 11 of Chapter 33 of the Code of the City of Fort Wayne, Indiana are hereby changed accordingly.

SECTION 2. That this Ordinance shall be in full force and effect from and after its passage and approval by the Mayor.

Janet G Bradbury
Councilmember

APPROVED AS TO FORM AND LEGALITY:

J. Timothy McCaulay
J. TIMOTHY MCCAULAY, CITY ATTORNEY

Read the first time in full and on motion by Bradbury, seconded by Talarico, and duly adopted, read the second time by title and referred to the Committee on Regulations (and the City Plan Commission for recommendation) and Public Hearing to be held after due legal notice, at the Council Conference Room 128, City-County Building, Fort Wayne, Indiana, on _____, the _____, day of _____, 19____, at _____ o'clock ____.M.,E.S.T.

DATE: 10-11-88

Sandra E. Kennedy
SANDRA E. KENNEDY, CITY CLERK

Read the third time in full and on motion by _____, seconded by _____, and duly adopted, placed on its passage. PASSED LOST by the following vote:

	AYES	NAYS	ABSTAINED	ABSENT	TO-WIT
TOTAL VOTES	____	____	_____	_____	_____
BRADBURY	____	____	_____	_____	_____
BURNS	____	____	_____	_____	_____
GiaQUINTA	____	____	_____	_____	_____
HENRY	____	____	_____	_____	_____
LONG	____	____	_____	_____	_____
REDD	____	____	_____	_____	_____
SCHMIDT	____	____	_____	_____	_____
STIER	____	____	_____	_____	_____
TALARICO	____	____	_____	_____	_____

DATE: _____

_____
SANDRA E. KENNEDY, CITY CLERK

Passed and adopted by the Common Council of the City of Fort Wayne, Indiana, as (ANNEXATION) (APPROPRIATION) (GENERAL) (SPECIAL) (ZONING MAP) ORDINANCE RESOLUTION NO. _____ on the _____ day of _____, 19____,

ATTEST: SEAL

_____
SANDRA E. KENNEDY, CITY CLERK

_____
PRESIDING OFFICER

Presented by me to the Mayor of the City of Fort Wayne, Indiana, on the _____ day of _____, 19____, at the hour of _____ o'clock _____.M.,E.S.T.

_____
SANDRA E. KENNEDY, CITY CLERK

Approved and signed by me this _____ day of _____, 19____, at the hour of _____ o'clock _____.M.,E.S.T.

_____
PAUL HELMKE, MAYOR

Prescribed by State Board of Accounts

A.E. BOYCE CO., MUNCIE, IND. GENERAL FORM NO. 352

RECEIPT

Ck # 6604

No 2817

COMMUNITY DEVELOPMENT & PLANNING

FT. WAYNE, IND., 9/16 19 89

RECEIVED FROM Duke Realty Services $ 100.00

THE SUM OF One Hundred 00/100 DOLLARS

ON ACCOUNT OF 5701 Coventry Lane

RH to 15-4

AUTHORIZED SIGNATURE

(Name) (Address & Zip Code) (Telephone Number)

COMMUNITY DEVELOPMENT AND PLANNING / Division of Long Range Planning & Zoning, and (CITY PLAN COMMISSION / Room #830, City-County Building, One Main Street, Fort Wayne, IN 46802 (PHONE: 219/427-1140).

Applicants, property owners and preparer shall be notified of the Public Hearing approximately ten (10) days prior to the meeting.

RESOLUTION OF ZONING ORDINANCE AMENDMENT RECOMMENDATION

WHEREAS, the Common Council of the City of Fort Wayne, Indiana, on October 11, 1988 referred a proposed zoning map amendment to the City Plan Commission which proposed ordinance was designated as Bill No. Z-88-10-07: and,

WHEREAS, the required notice of public hearing on such proposed ordinance has been published as required by law; and,

WHEREAS, the City Plan Commission conducted a public hearing on such proposed ordinance on October 17, 1988.

WHEREAS, a letter requesting WITHDRAWAL of the proposed ordinance has been filed with the City Plan Commission.

NOW THEREFORE, BE IT RESOLVED that the City Plan Commission does hereby recommend that such proposed ordinance be withdrawn in accordance with the written request.

BE IT FURTHER RESOLVED that the Secretary is hereby directed to present a copy of this resolution to the Common Council at its next regular meeting.

This is to certify that the above is a true and exact copy of a resolution adopted at the meeting of the Fort Wayne City Plan Commission held 21 November 1988.

Certified and signed this
28th day of November 1988.

Robert Hutner
Secretary

#370

ORIGINAL ORIGINAL

DIGEST SHEET

TITLE OF ORDINANCE Zoning Ordinance Amendment

DEPARTMENT REQUESTING ORDINANCE Land Use Management - CD&P

SYNOPSIS OF ORDINANCE 5706 Covington Road Z-88-10-07

EFFECT OF PASSAGE Property is presently zoned RA - Suburban Residential District. Property will become B-4 - Roadside Business District.

EFFECT OF NON-PASSAGE Property will remain RA - Suburban Residential District.

MONEY INVOLVED (Direct Costs, Expenditures, Savings)

(ASSIGN TO COMMITTEE (J.N.)

FACT SHEET

Z-88-10-07

BILL NUMBER

Division of Community Development & Planning

BRIEF TITLE
Zoning Ordinance Amendment

From RA to B-4

APPROVAL DEADLINE

REASON

DETAILS

Specific Location and/or Address

5706 Covington Road

Reason for Project

Additional parking for McDonalds.

Discussion (Including relationship to other Council actions)

17 October 1988 - Public Hearing

The petitioner requested and was granted a deferral to the November public hearing.

21 November 1988 - Public Hearing

The petitioner requested that this request be withdrawn.

Motion was made and seconded to withdraw the petition. Of the seven (7) members present six (6) voted in favor of the motion one (1) did not vote. Motion carried.

POSITIONS	RECOMMENDATIONS
Sponsor	City Plan Commission
Area Affected	City Wide Other Areas
Applicants/ Proponents	Applicant(s) McDonalds Corporation City Department Other
Opponents	Groups or Individuals Basis of Opposition
Staff Recommendation	☐ For ☒ Against Reason Against
Board or Commission Recommendation	By ☐ For ☐ Against ☐ No Action Taken ☐ For with revisions to conditions (See Details column for conditions)
CITY COUNCIL ACTIONS (For Council use only)	☐ Pass ☐ Other ☐ Pass (as amended) ☐ Hold ☐ Council Sub. ☐ Do not pass

DETAILS

POLICY/PROGRAM IMPACT

Policy or Program Change	☐ No ☐ Yes
Operational Impact Assessment	

(This space for further discussion)

Project Start Date 16 September 1988

Projected Completion or Occupancy Date 28 November 1988

Fact Sheet Prepared by Date 28 November 1988

Patricia Biancaniello

Reviewed by Date Nov. 29/1988

Reference or Case Number

BILL NO. Z-88-10-07

REPORT OF THE COMMITTEE ON REGULATIONS

WE, YOUR COMMITTEE ON REGULATIONS TO WHOM WAS REFERRED AN (ORDINANCE) ~~(RESOLUTION)~~ amending the City of Fort Wayne Zoning Map No. E-3

Withdrawn.

HAVE HAD SAID (ORDINANCE) ~~(RESOLUTION)~~ UNDER CONSIDERATION AND BEG LEAVE TO REPORT BACK TO THE COMMON COUNCIL THAT SAID (ORDINANCE) (RESOLUTION) ~~Do Not Pass~~ Withdrawn

YES		NO
	JANET G. BRADBURY CHAIRPERSON	
	MARK E. GiaQUINTA VICE CHAIRMAN	
	CHARLES B. REDD	
	DAVID C. LONG	
	PAUL M. BURNS	

CONCURRED IN 12-27-88

Sandra E. Kennedy

Sandra E. Kennedy
City Clerk

REZONING PETITION #370

A PETITION TO AMEND THE ZONING MAP BY RECLASSIFYING THE DESCRIBED PROPERTY FROM A RA DISTRICT TO A B4 DISTRICT.

MAP NO. E-3

COUNCILMANIC DISTRICT NO.4

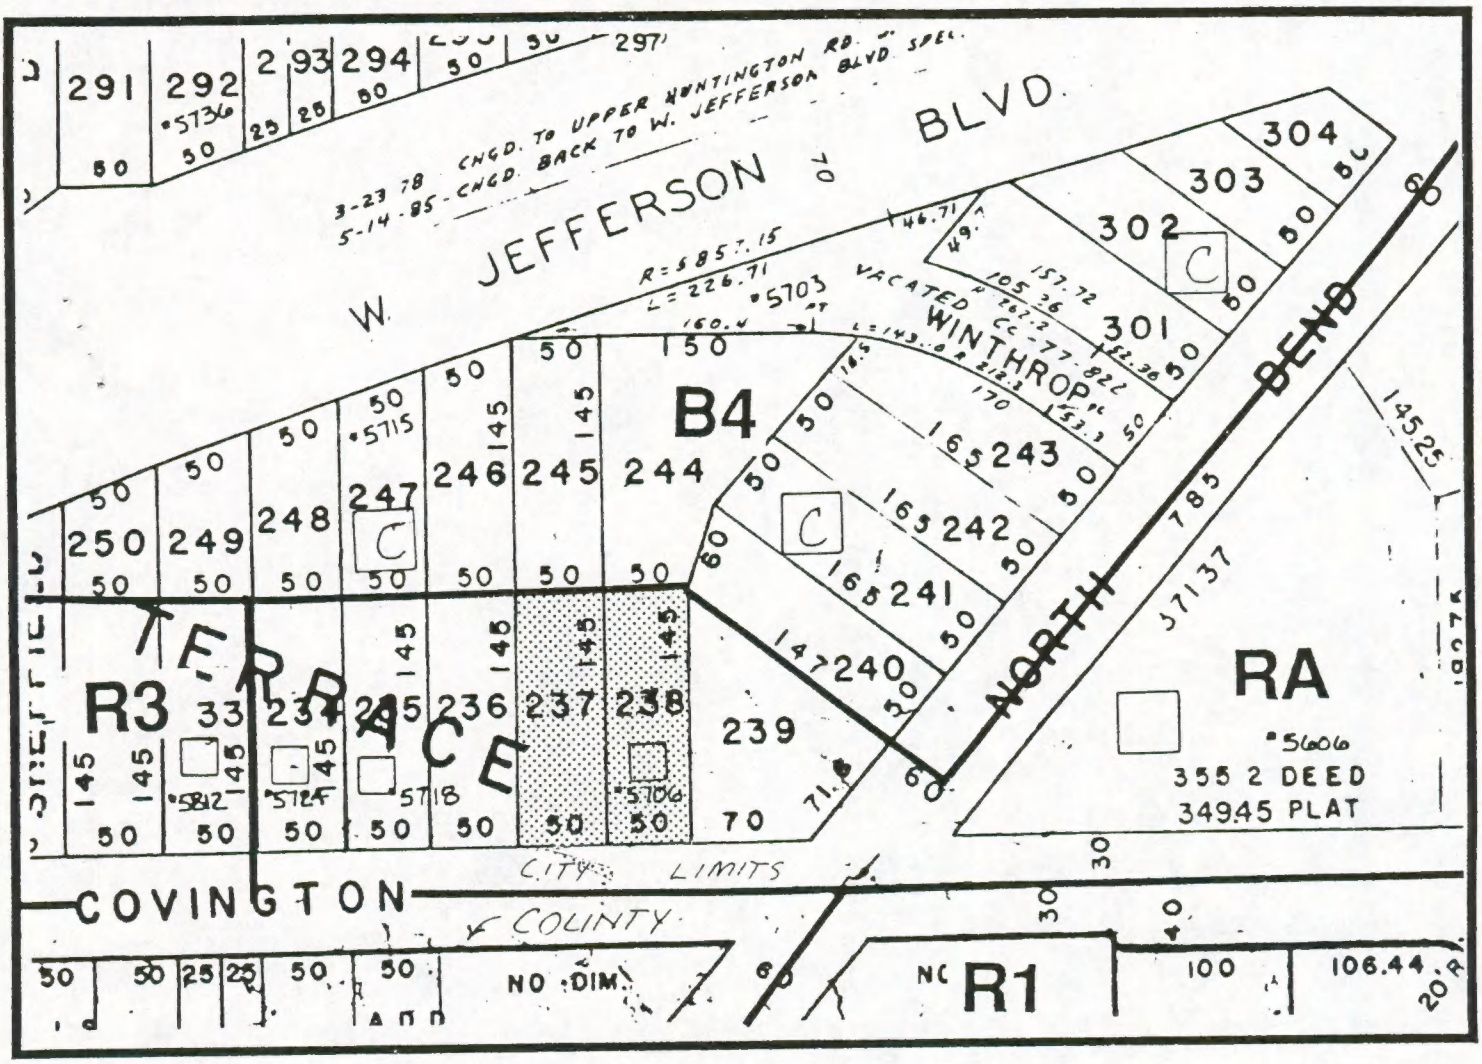

ZONING:

R1 RESIDENTIAL DISTRICT

R3 RESIDENTIAL DISTRICT

RA RESIDENCE "A"

B4 ROADSIDE BUSINESS

LAND USE:

☐ *SINGLE FAMILY*

Ⓒ *COMMERCIAL*

N

SCALE: 1"=200'

DATE: 9-22-88